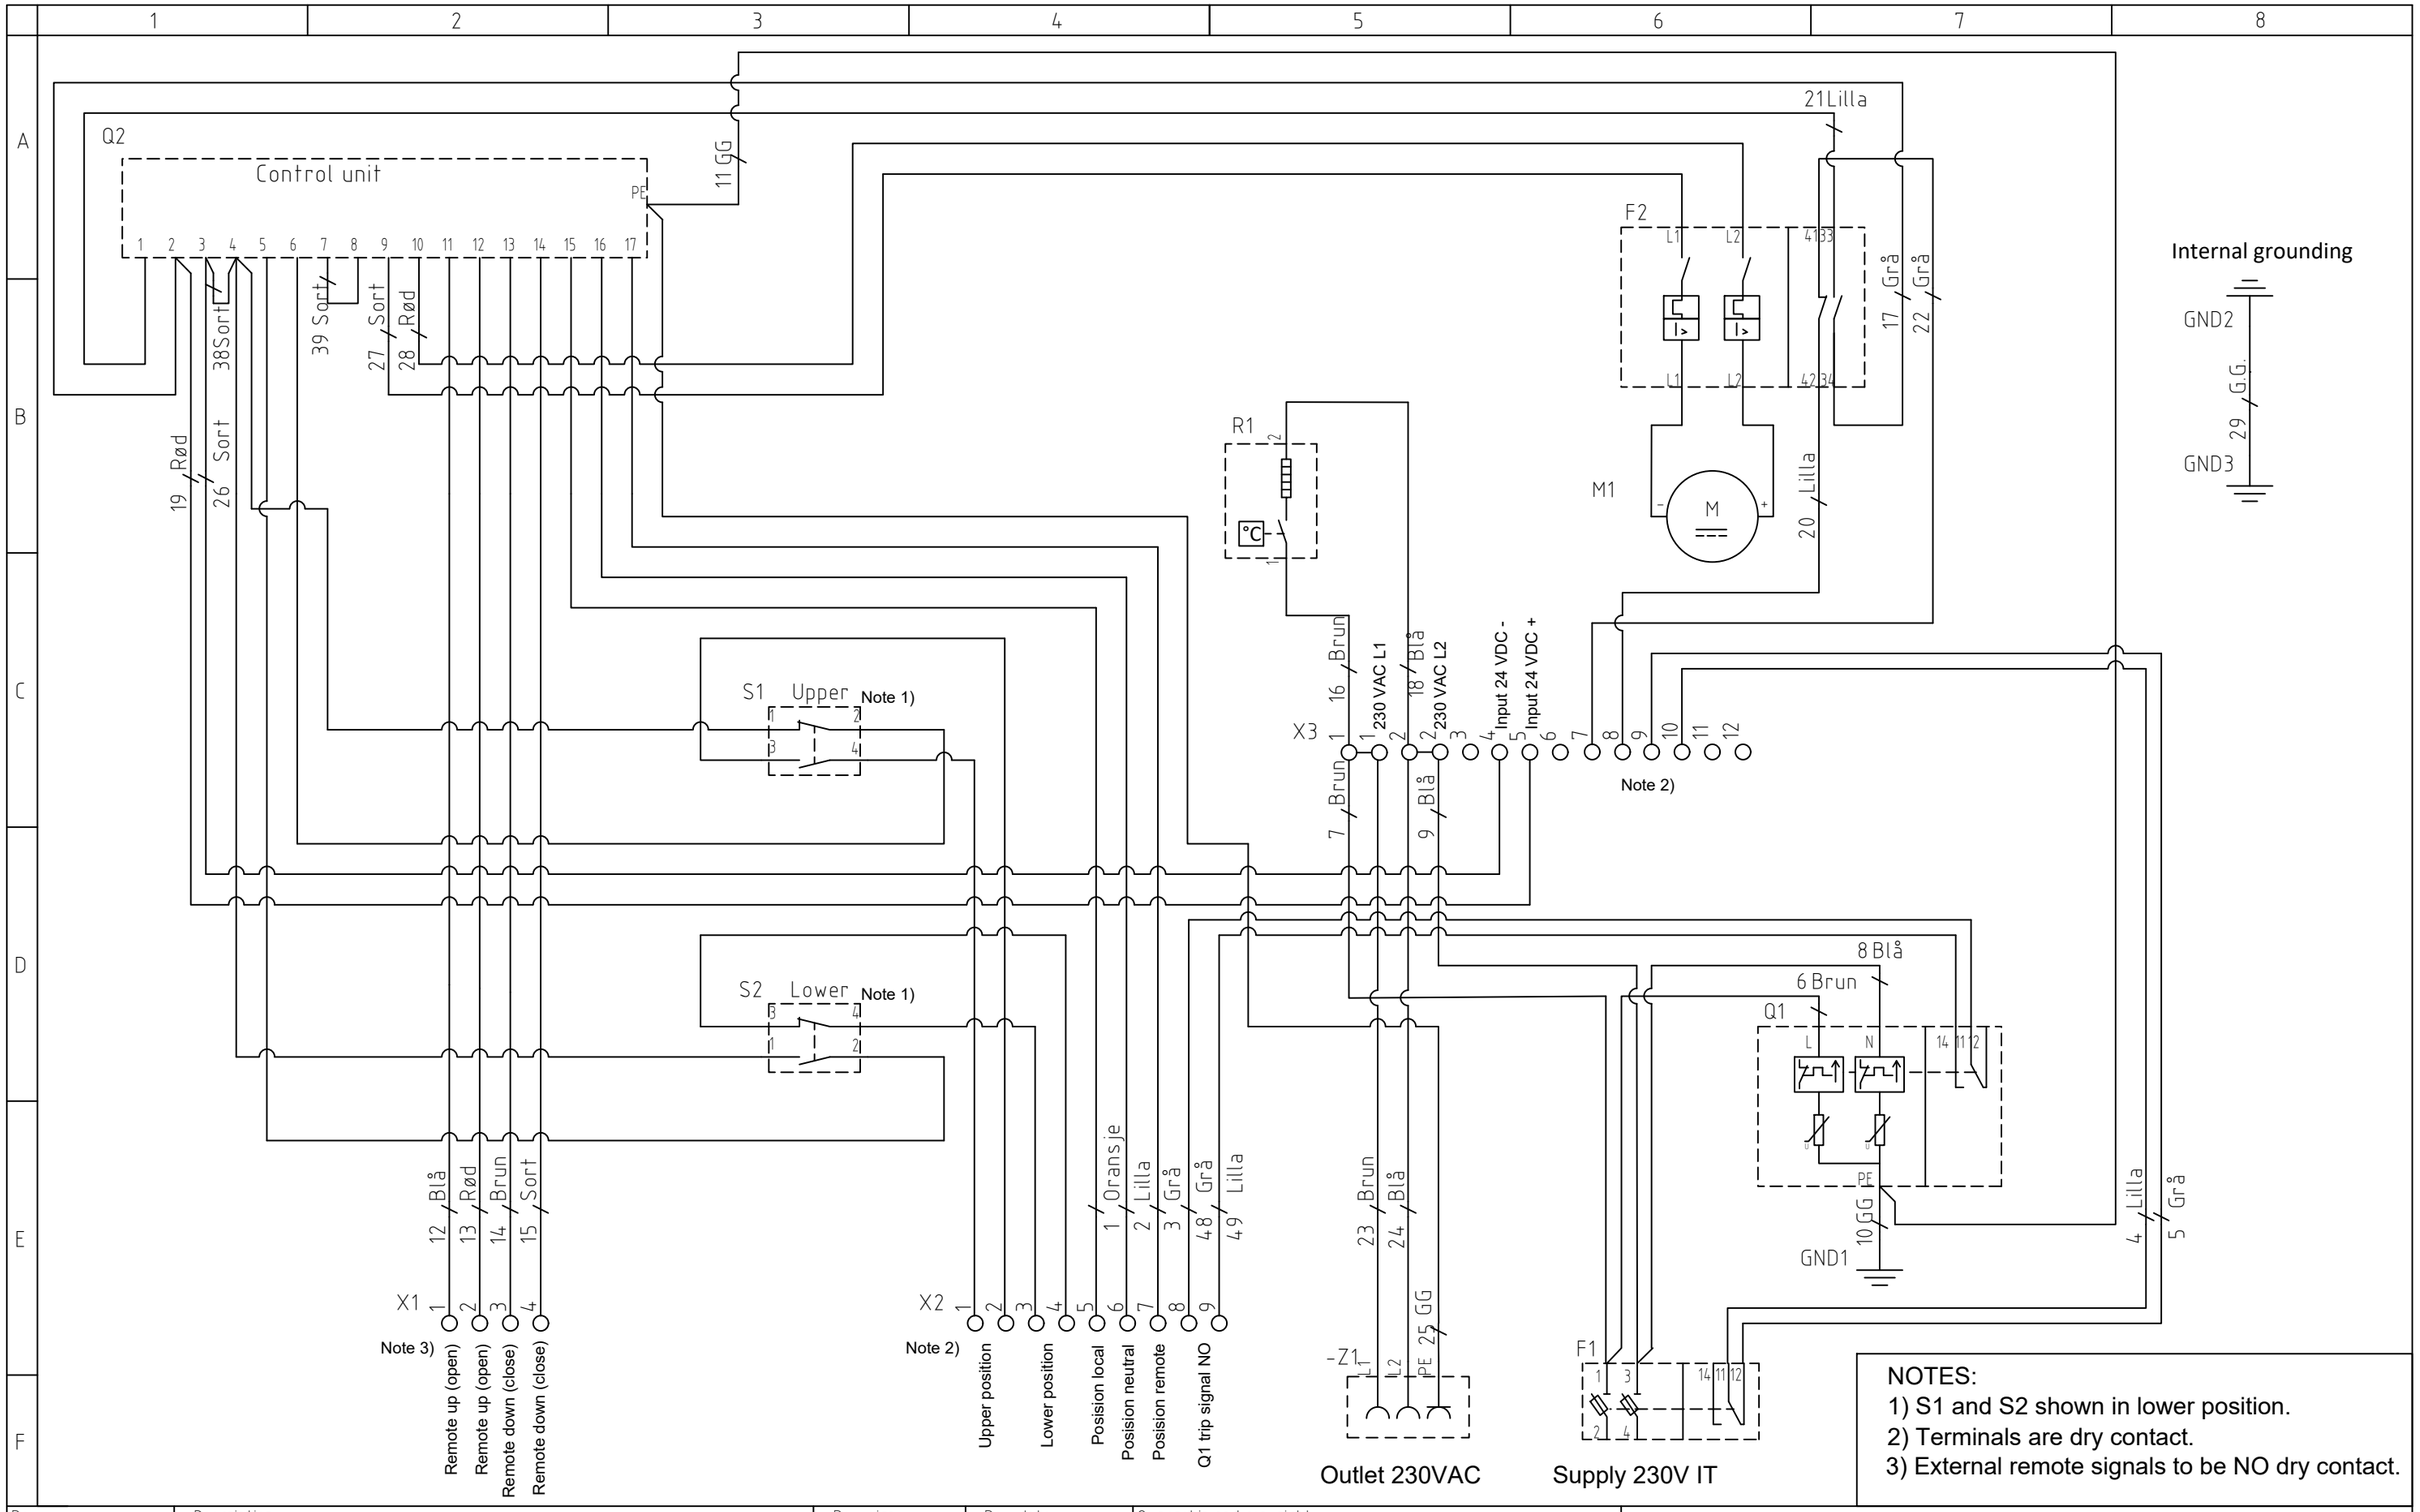

NOTES:
1) S1 and S2 shown in lower position.
2) Terminals are dry contact.
3) External remote signals to be NO dry contact.

Rev.	Description	Rev. sign	Rev. date
D	Terminering på sign.kontakt F2	SAa	29.04.2021

Created by	Creation date	Approved by	Approved date
Steinar	10.01.2020	Andreas	10.01.2020

Ownership and copyright:

EL-tjeneste as

Bryterstyring
Koblingsskjema BL24-230-UB-AL592

S07-1657

Rev. D

Page 1/1